Site Plan of proposed carwash.

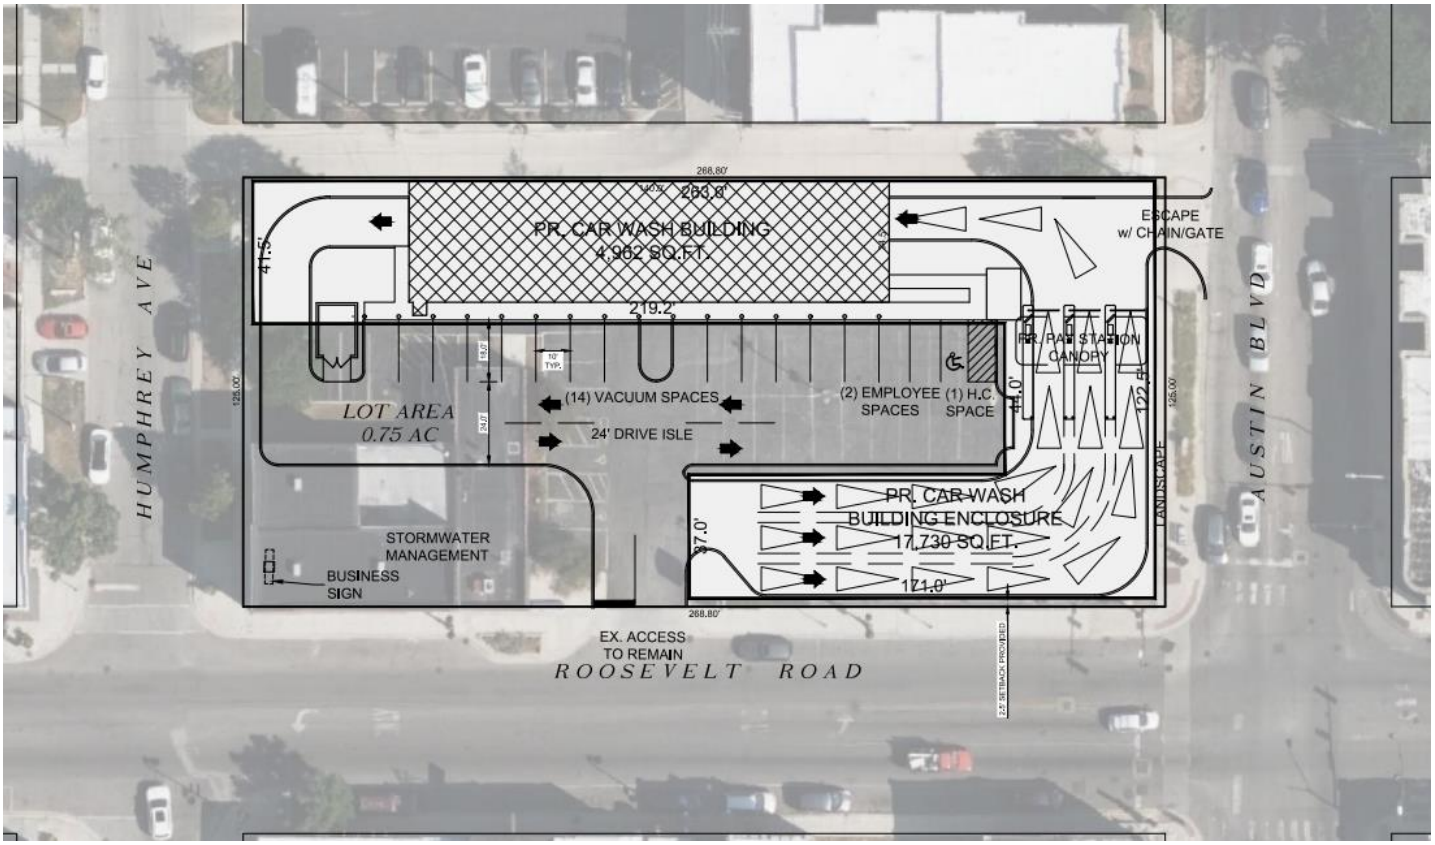
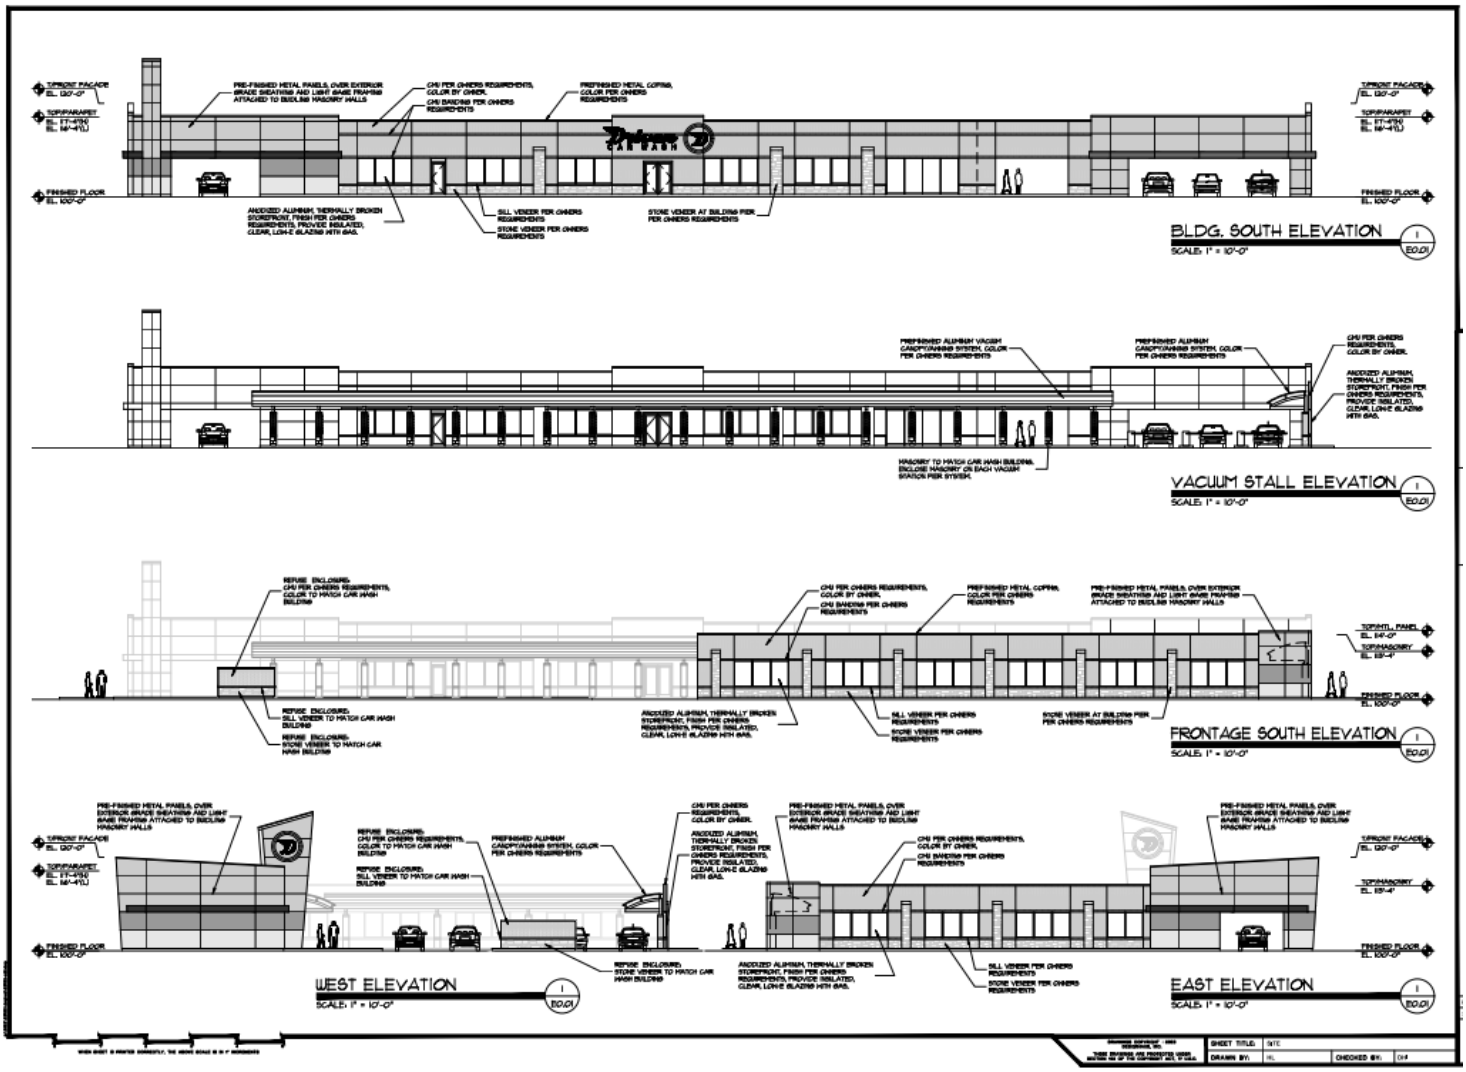
Elevations of proposed carwash.